ZA 20134137

SEATING COUNT

DINING ROOM	TABLES	SEATS	ACCESSIBLE
2 - TOPS	5	10	2
4 - TOPS	1	4	
SETTE / BENCH SEATING	9	28	1
HIGH COUNTER		6	
LOW COUNTER		0	
(TOTAL INDOOR SEATING)	14	48 SEATS	3 SEATS

PATIO SEATING:	TABLES	SEATS	
2 - TOPS	6	12	0
4 - TOPS	1	4	1
(TOTAL OUTDOOR SEATING)	7	16 SEATS	1 SEATS
(TOTAL INDOOR & OUTDOOR SEATING)		63 SEATS	4 SEATS

ACCESSIBLE SEATING: 5% (63) = 3.15 = 4 REQUIRED, 4 PROVIDED

TABLETOPS

ACCESSIBLE TABLETOPS SHALL BE A MAXIMUM OF 34 INCHES IN HEIGHT, KNEE CLEARANCES SHALL BE A MINIMUM OF 27 INCHES HIGH, 30 INCHES CLEAR WIDTH, AND 19 INCHES CLEAR DEPTH BELOW TABLES

5608 VAN NUYS BOULEVARD

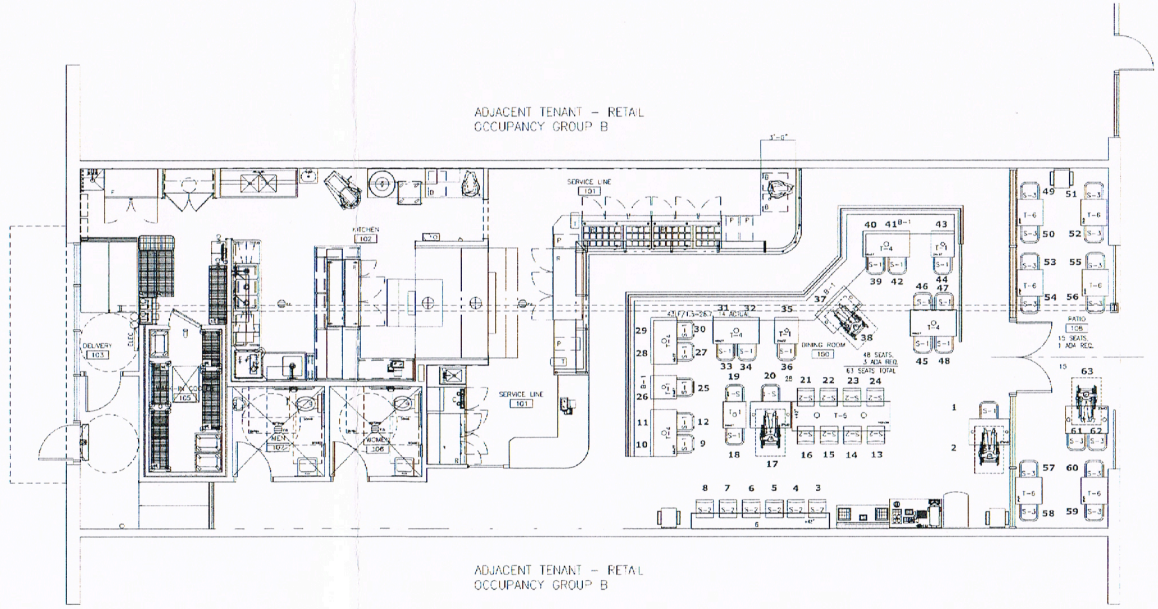

SEATING PLAN
SCALE: 1/4" = 1'-0"

N

PROJECT	Pizza Rev Craft Pizza & Pub, 5608 Van Nuys Blvd, Van Nuys, CA 91401
SHEET NAME	SEATING PLAN
DESIGNED	SM
DRAWN	RL
DATE	09.27.13
SCALE	AS NOTED
SHEET	ID2.0

REVISIONS: 1 PLAN CHECK CORRECTIONS 04.04.14

THE RICHARDSON DESIGN PARTNERSHIP, PLANNING · SUSTAINABILITY · INTERIORS, 101 SOUTH 400 EAST, SALT LAKE CITY, UTAH 84102, TELEPHONE: 801.355.3844 FAX: 801.355.4850

DESIGNED FOR: Blaze DEVELOPMENT, 2855 E. Cottonwood Pkwy, Suite 100, Salt Lake City, UT 84121, Phone: 801.990.1390 Fax: 801.990.1233